




Material Specifications:

- nelikanttoru** 60x60x4, S355J2H
tsingitud ja pulbervärvitud
- raja üldkaart**
prinditud PVC plaadile
- betoon C16/20**
puuritud avas Ø250
 $V=2 \times 0,046 = 0,092 \text{ m}^3$

Labels:

- maapind
- maapind

viskeala kaart
valtsitud metallservadega
plaadil, 210x300mm

metallist post
Ø60,3x3,0 L=900mm
tsingitud ja pulbervärvitud
ava Ø80, tihendada
jootebetooniga

1000

silutud maapind

betoonist poolkera
Ø600mm, h=300mm
kaal 130kg

tud


800

ava Ø80
tihendada
jootebetooniga

maapind

silutud maapind

betoonist poolkera
Ø600mm, h=300mm
kaal 130kg

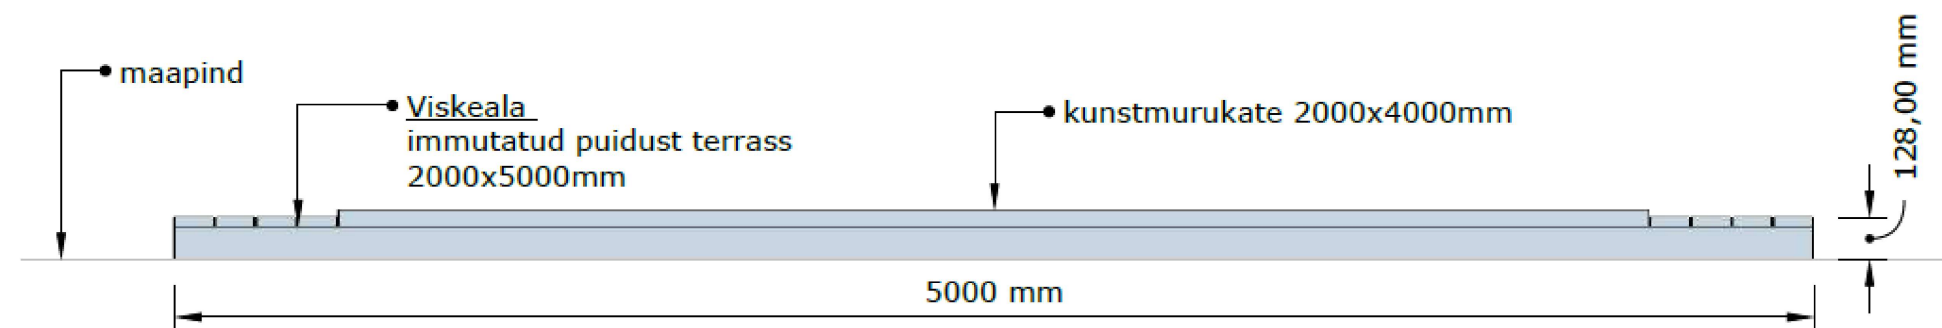

tähis:	arv:	muutis:	kuupäev:	sisu:
Töö nimetus: SAUE KETTAGOLFI PARGI EHITAMINE				osa: EK
Aadress: Sarapiku tn 10a // Vana-Keila mnt 3a, Saue linn, Saue vald, Harju maakond				
Tellija: Saue Vallavalitsus		SEADMETE PAIGALDAMINE EELPROJEKT		
Esindaja: Stina Statsenko				
Projekteerija: Indrek Karotamm		joonise nr: AE-1	leht/lehti: 3/3	
		kuupäev: 14.09.2026		
		mõõtkava: M1:25		
		töö nr: 2603-781		
				karotamm projekteerimine
				Reg. nr 11255950 MTR: EEG000459 Ehitusuuritud Tehnika 11, Märjamaa 78304 tel: +372 52 43 228, +372 51 36 268 e-post: projekteerimine@karotamm.ee